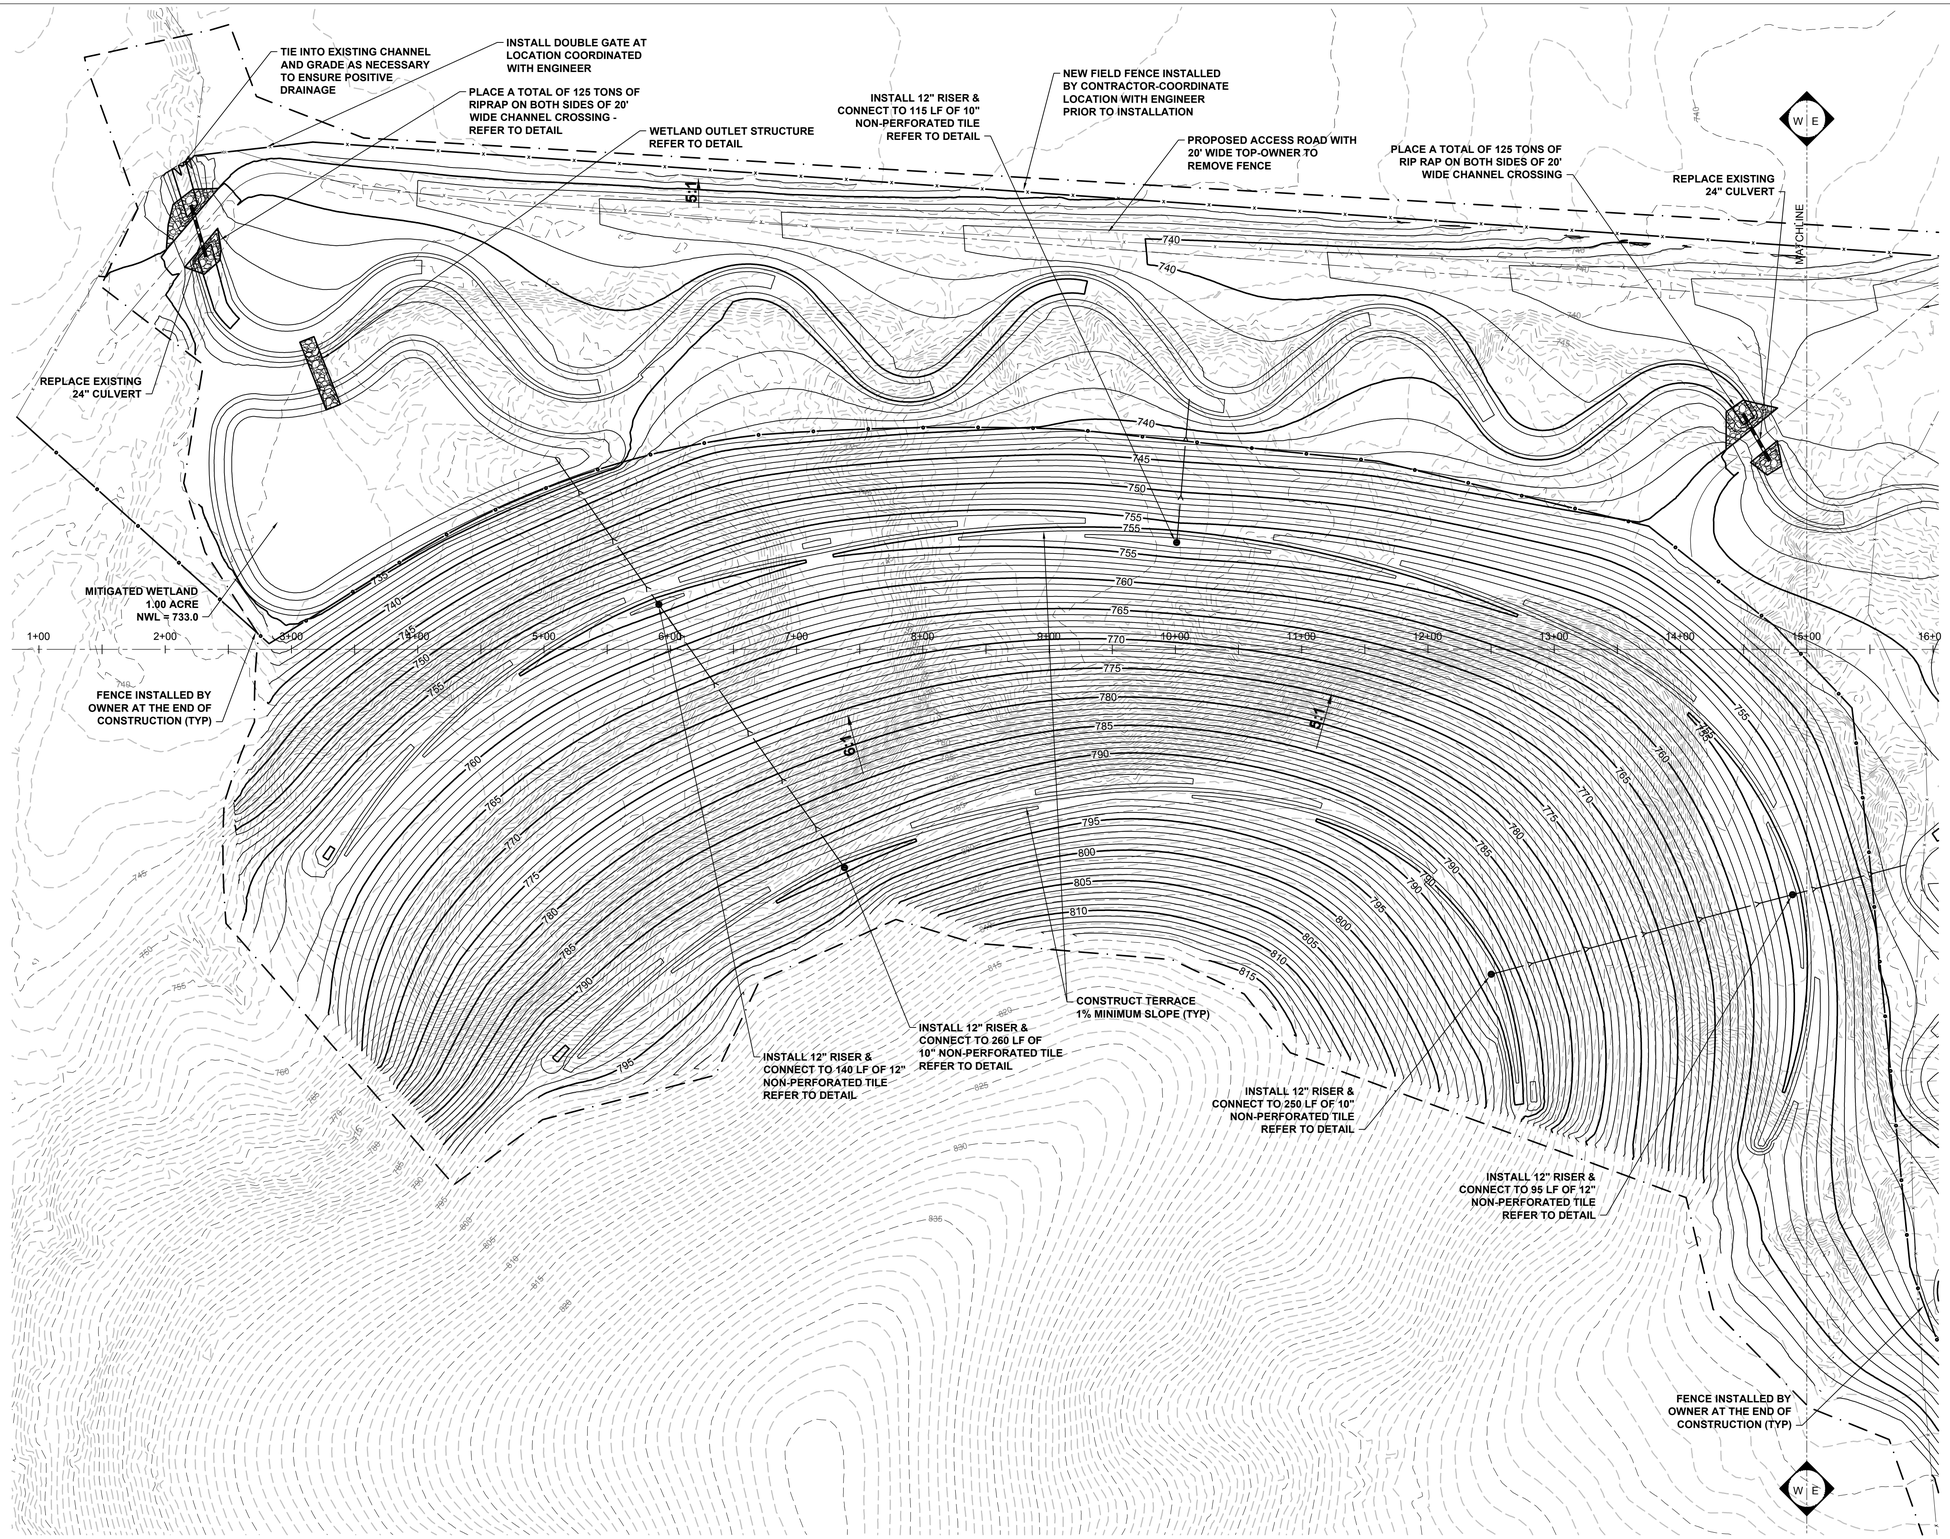

S-H PROJECT NUMBER: 412321-0

SHIVEHATTERY
ARCHITECTURE + ENGINEERING
1601 48th St. Suite 200 | West Des Moines, Iowa 50266
515.223.8104 | fax: 515.223.0622 | shive-hattery.com
Iowa | Illinois | Missouri

DESIGN BY: CRB	DRAWN BY: LTM	CHKD. BY: CRB	ISSUED: 10-18-2013	REVISED:

DIVISION OF SOIL CONSERVATION
IOWA DEPARTMENT OF AGRICULTURE
AND LAND STEWARDSHIP
HENRY A. WALLACE BUILDING
502 E. 9th STREET, DES MOINES, IOWA 50319
(515) 281-4246

JUDGE
AML RECLAMATION PROJECT

GRADING PLAN (WEST)

SHEET
5 OF 20

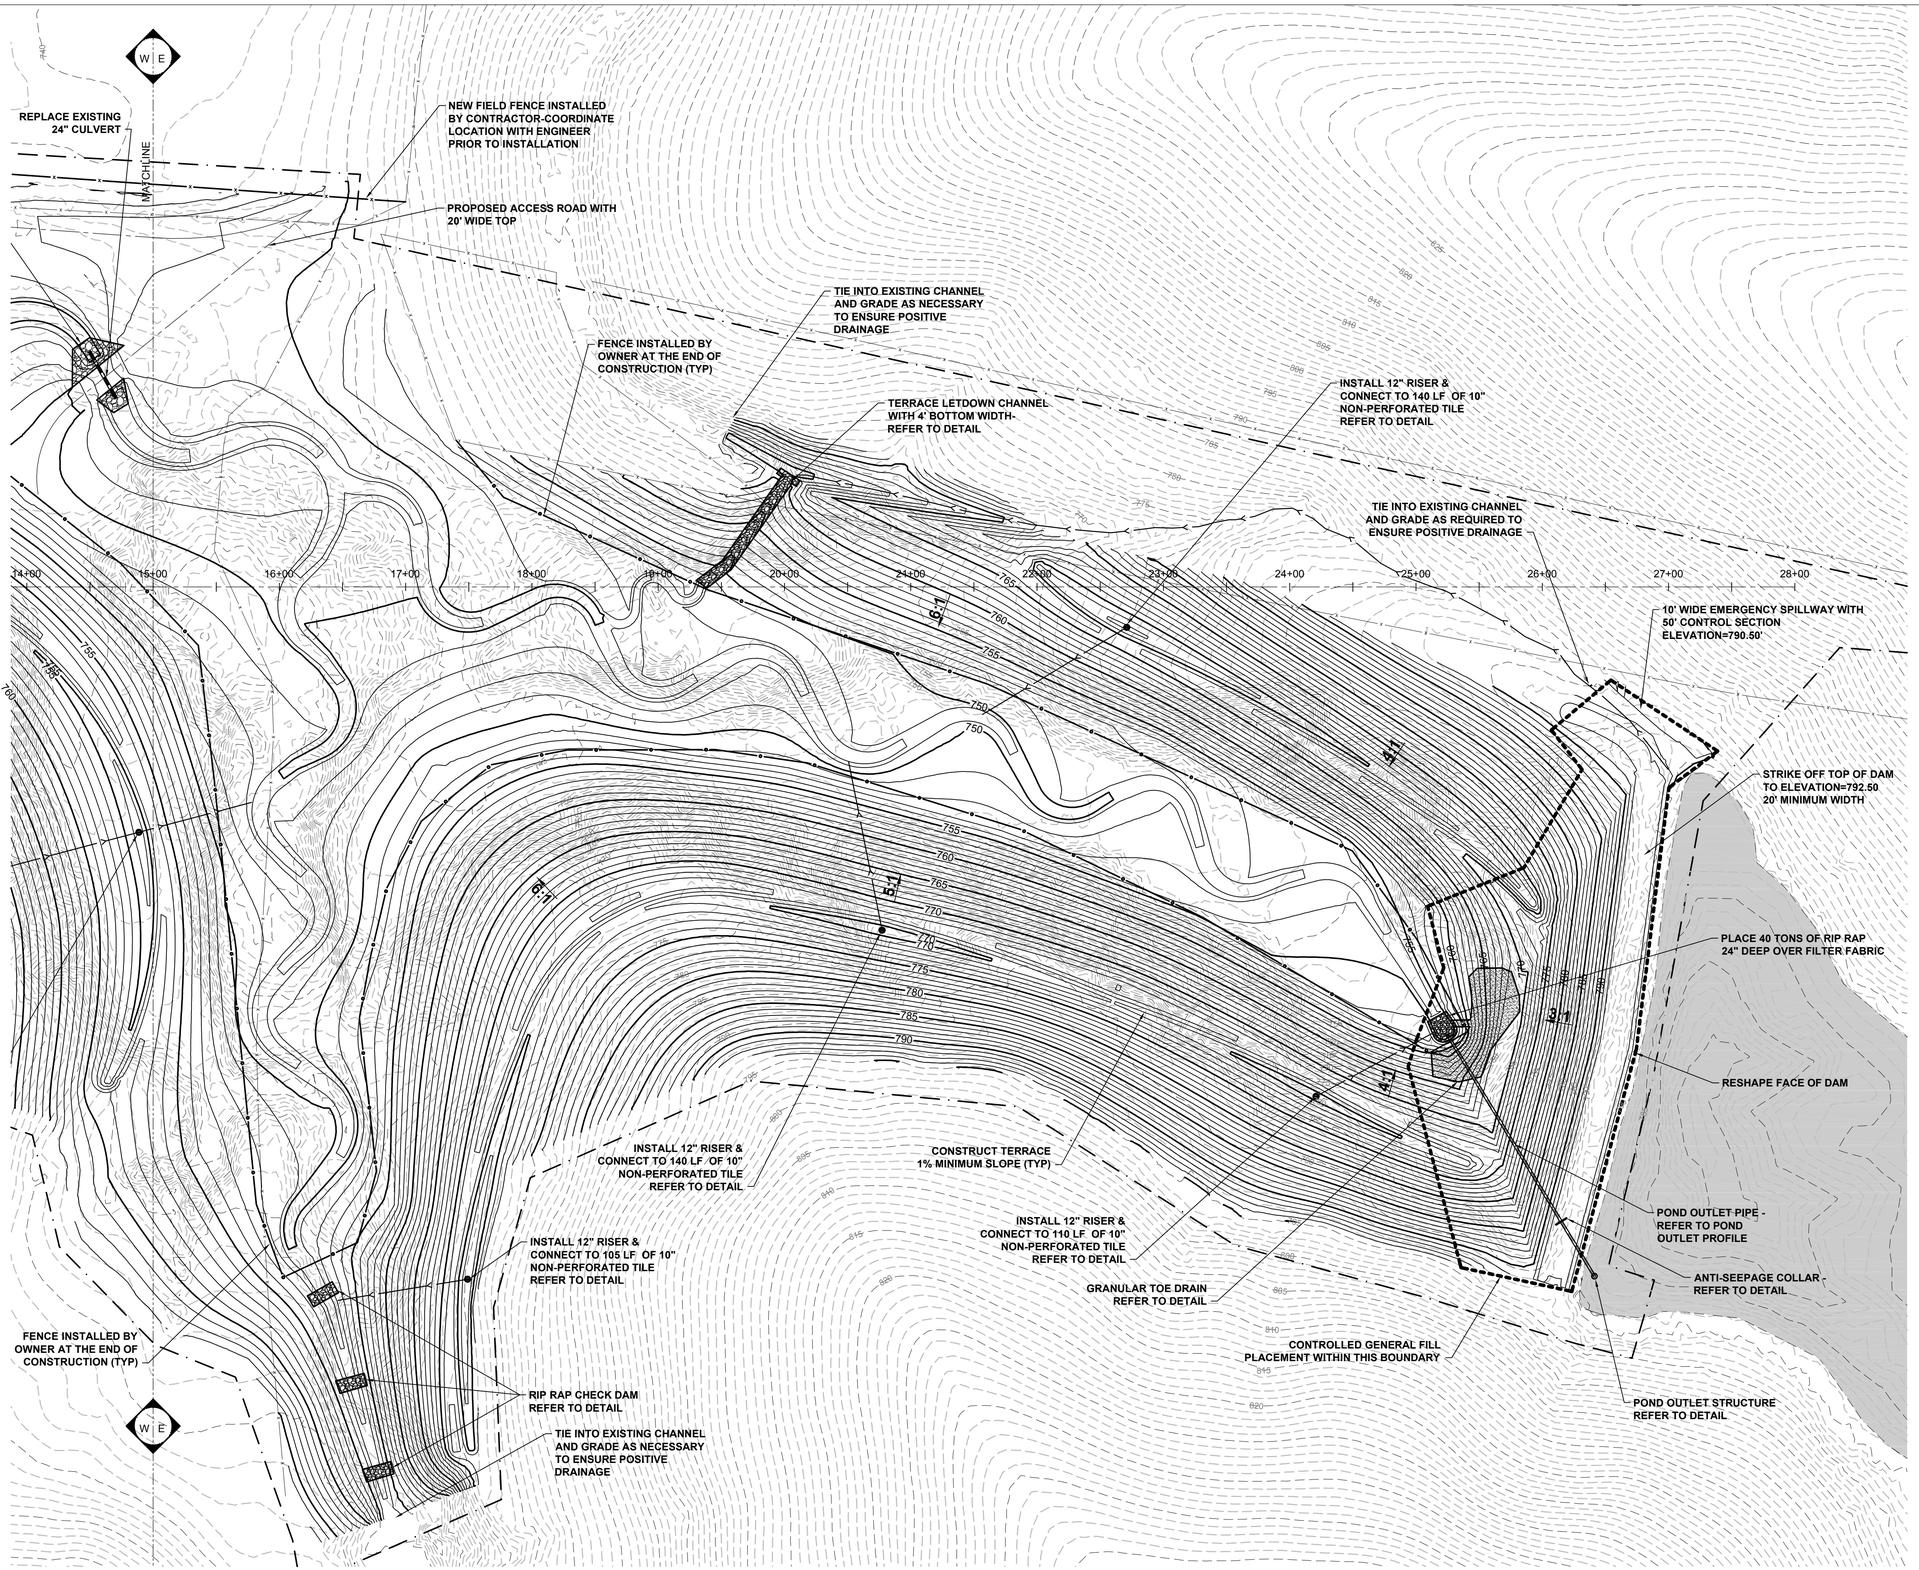

S-H PROJECT NUMBER: 412321-0

SHIVEHATTERY
ARCHITECTURE + ENGINEERING
1601 48th St. Suite 200 | West Des Moines, Iowa 50266
515.223.8104 | fax: 515.223.0622 | shive-hattery.com
Iowa | Illinois | Missouri

DESIGN BY: CRB	DRAWN BY: LTM	CHKD. BY: CRB	ISSUED: 10-18-2013	REVISED:

DIVISION OF SOIL CONSERVATION
IOWA DEPARTMENT OF AGRICULTURE
AND LAND STEWARDSHIP
HENRY A. WALLACE BUILDING
502 E. 9th STREET, DES MOINES, IOWA 50319
(515) 281-4246

JUDGE
AML RECLAMATION PROJECT

GRADING PLAN (EAST)

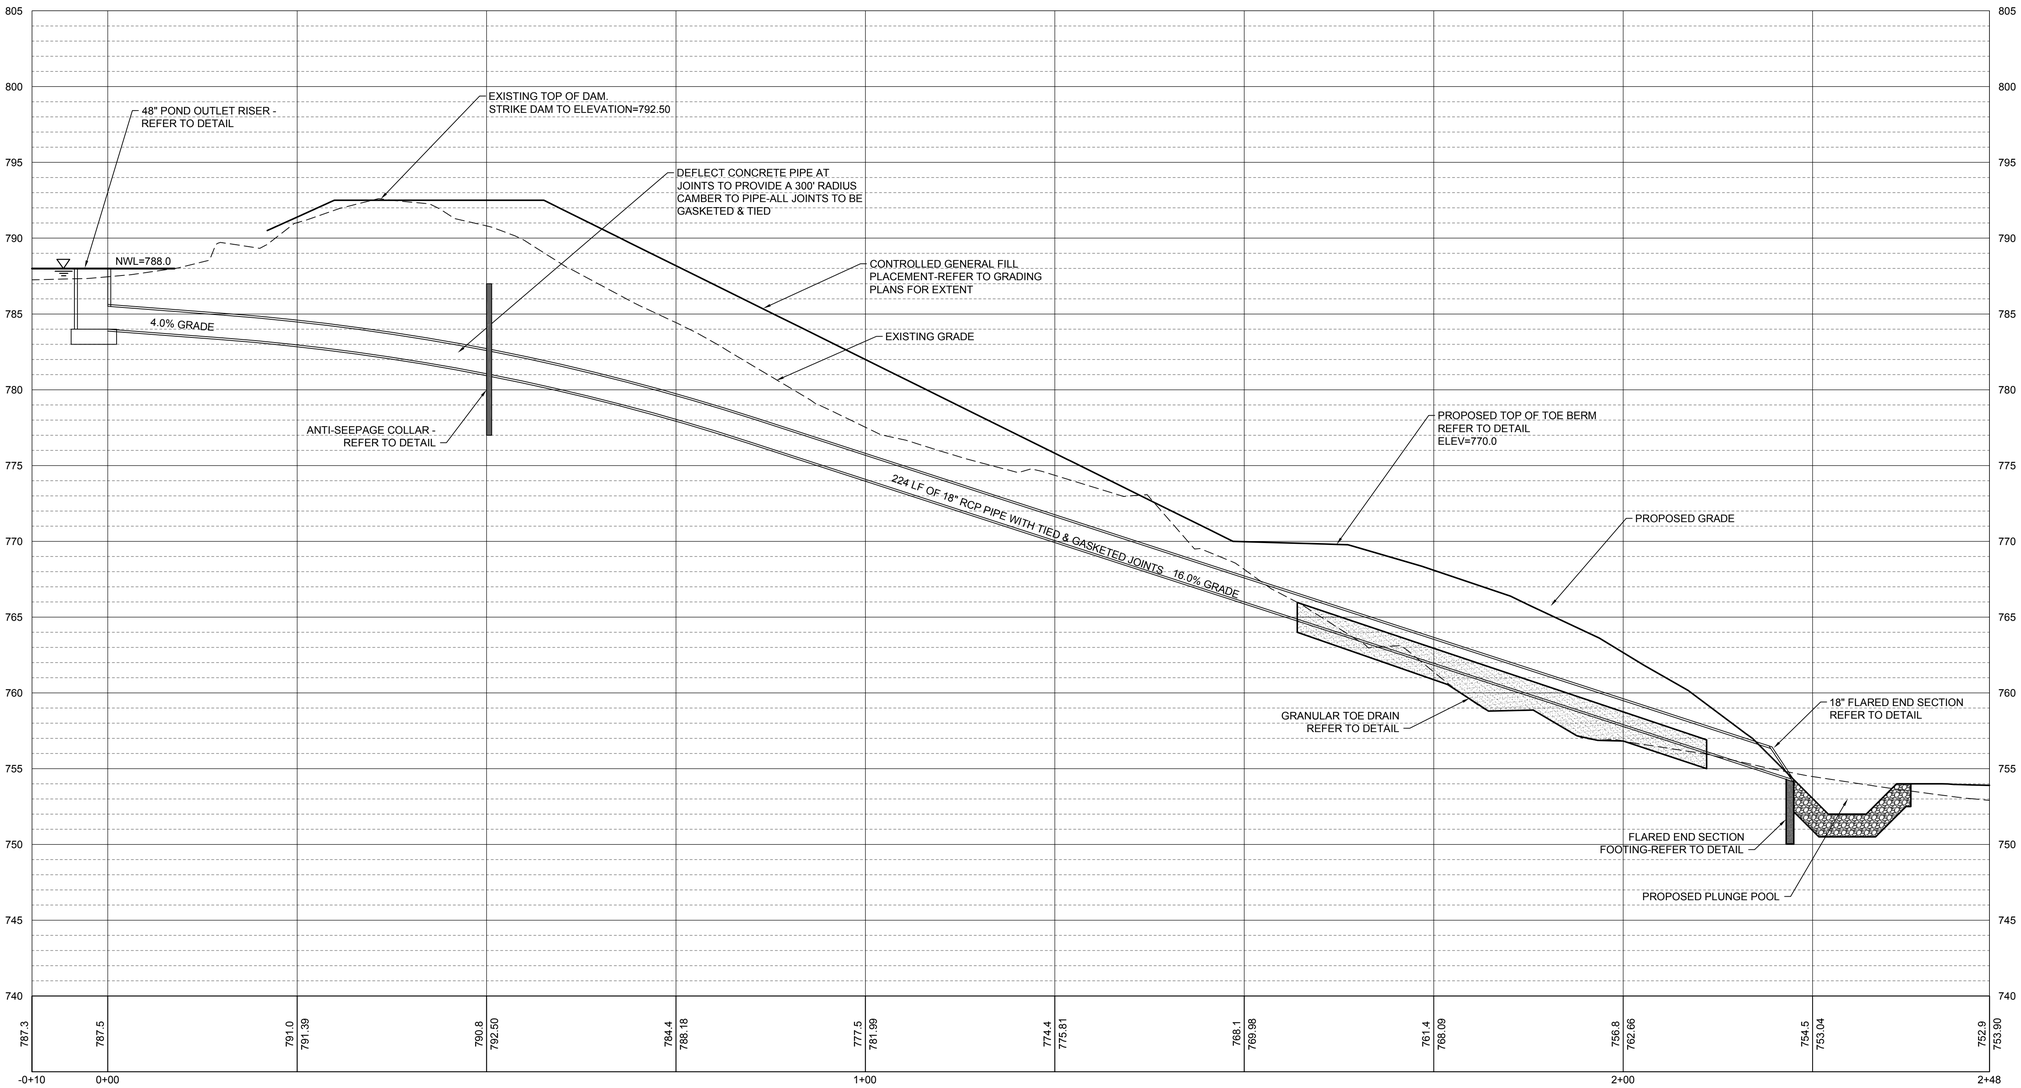

POND OUTLET PROFILE

HORIZ: 1"=10', VERT: 1"=5'

HORIZONTAL SCALE

0 5 10 20

SCALE IN FEET

VERTICAL SCALE

0 2.5 5 10

SCALE IN FEET

S-H PROJECT NUMBER: 412321-0

SHIVEHATTERY
ARCHITECTURE + ENGINEERING
1601 48th St. Suite 200 | West Des Moines, Iowa 50266
515.223.8104 | fax: 515.223.0622 | shive-hattery.com
Iowa | Illinois | Missouri

DESIGN BY: CRB	DRAWN BY: LTM	CHKD. BY: CRB	ISSUED: 10-18-2013	REVISED:

JUDGE
AML RECLAMATION PROJECT

POND OUTLET PROFILE

DIVISION OF SOIL CONSERVATION
IOWA DEPARTMENT OF AGRICULTURE
AND LAND STEWARDSHIP
HENRY A. WALLACE BUILDING
502 E. 9th STREET, DES MOINES, IOWA 50319
(515) 281-4246

IOWA DEPARTMENT OF AGRICULTURE AND LAND STEWARDSHIP

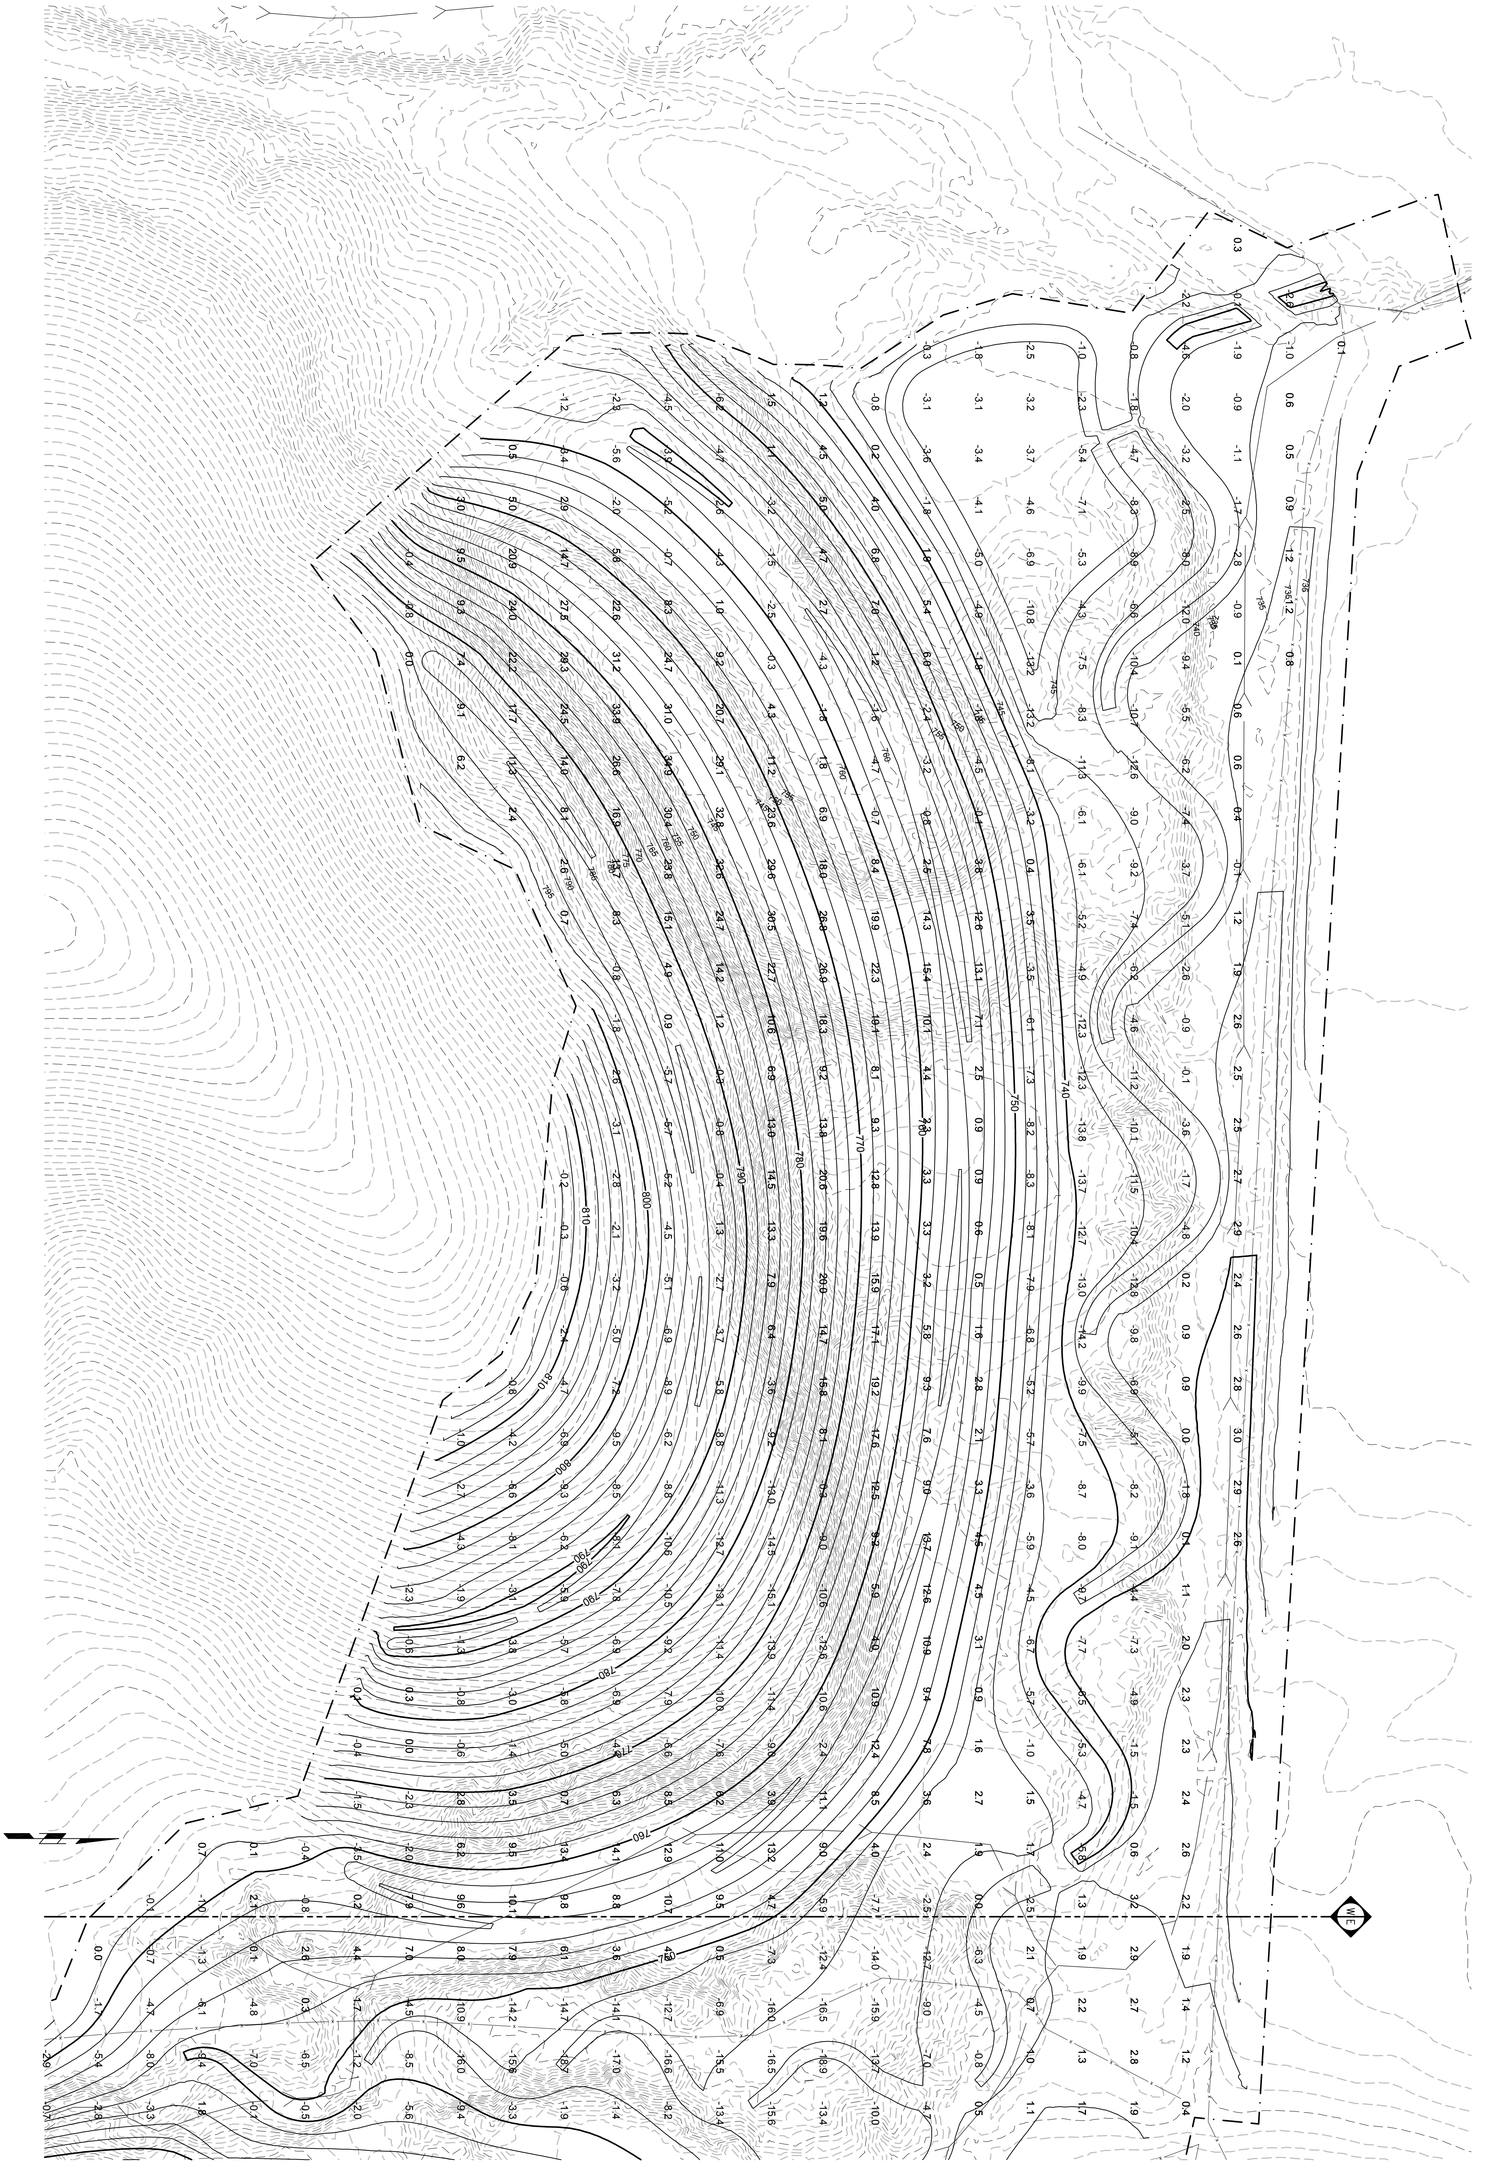

DESIGN BY: CRB	DRAWN BY: LTM	CHKD. BY: CRB	ISSUED: 10-18-2013	REVISED:	S-H PROJECT NUMBER: 412321-0

JUDGE
AML RECLAMATION PROJECT

CUT/FILL PLAN

IOWA DEPARTMENT OF AGRICULTURE AND LAND STEWARDSHIP

DIVISION OF SOIL CONSERVATION
IOWA DEPARTMENT OF AGRICULTURE
AND LAND STEWARDSHIP
HENRY A. WALLACE BUILDING
502 E. 9th STREET, DES MOINES, IOWA 50319
(515) 281-4246

SHIVEHATTERY
ARCHITECTURE + ENGINEERING
1601 48th St. Suite 200 | West Des Moines, Iowa 50266
515.223.8104 | fax: 515.223.0622 | shive-hattery.com
Iowa | Illinois | Missouri